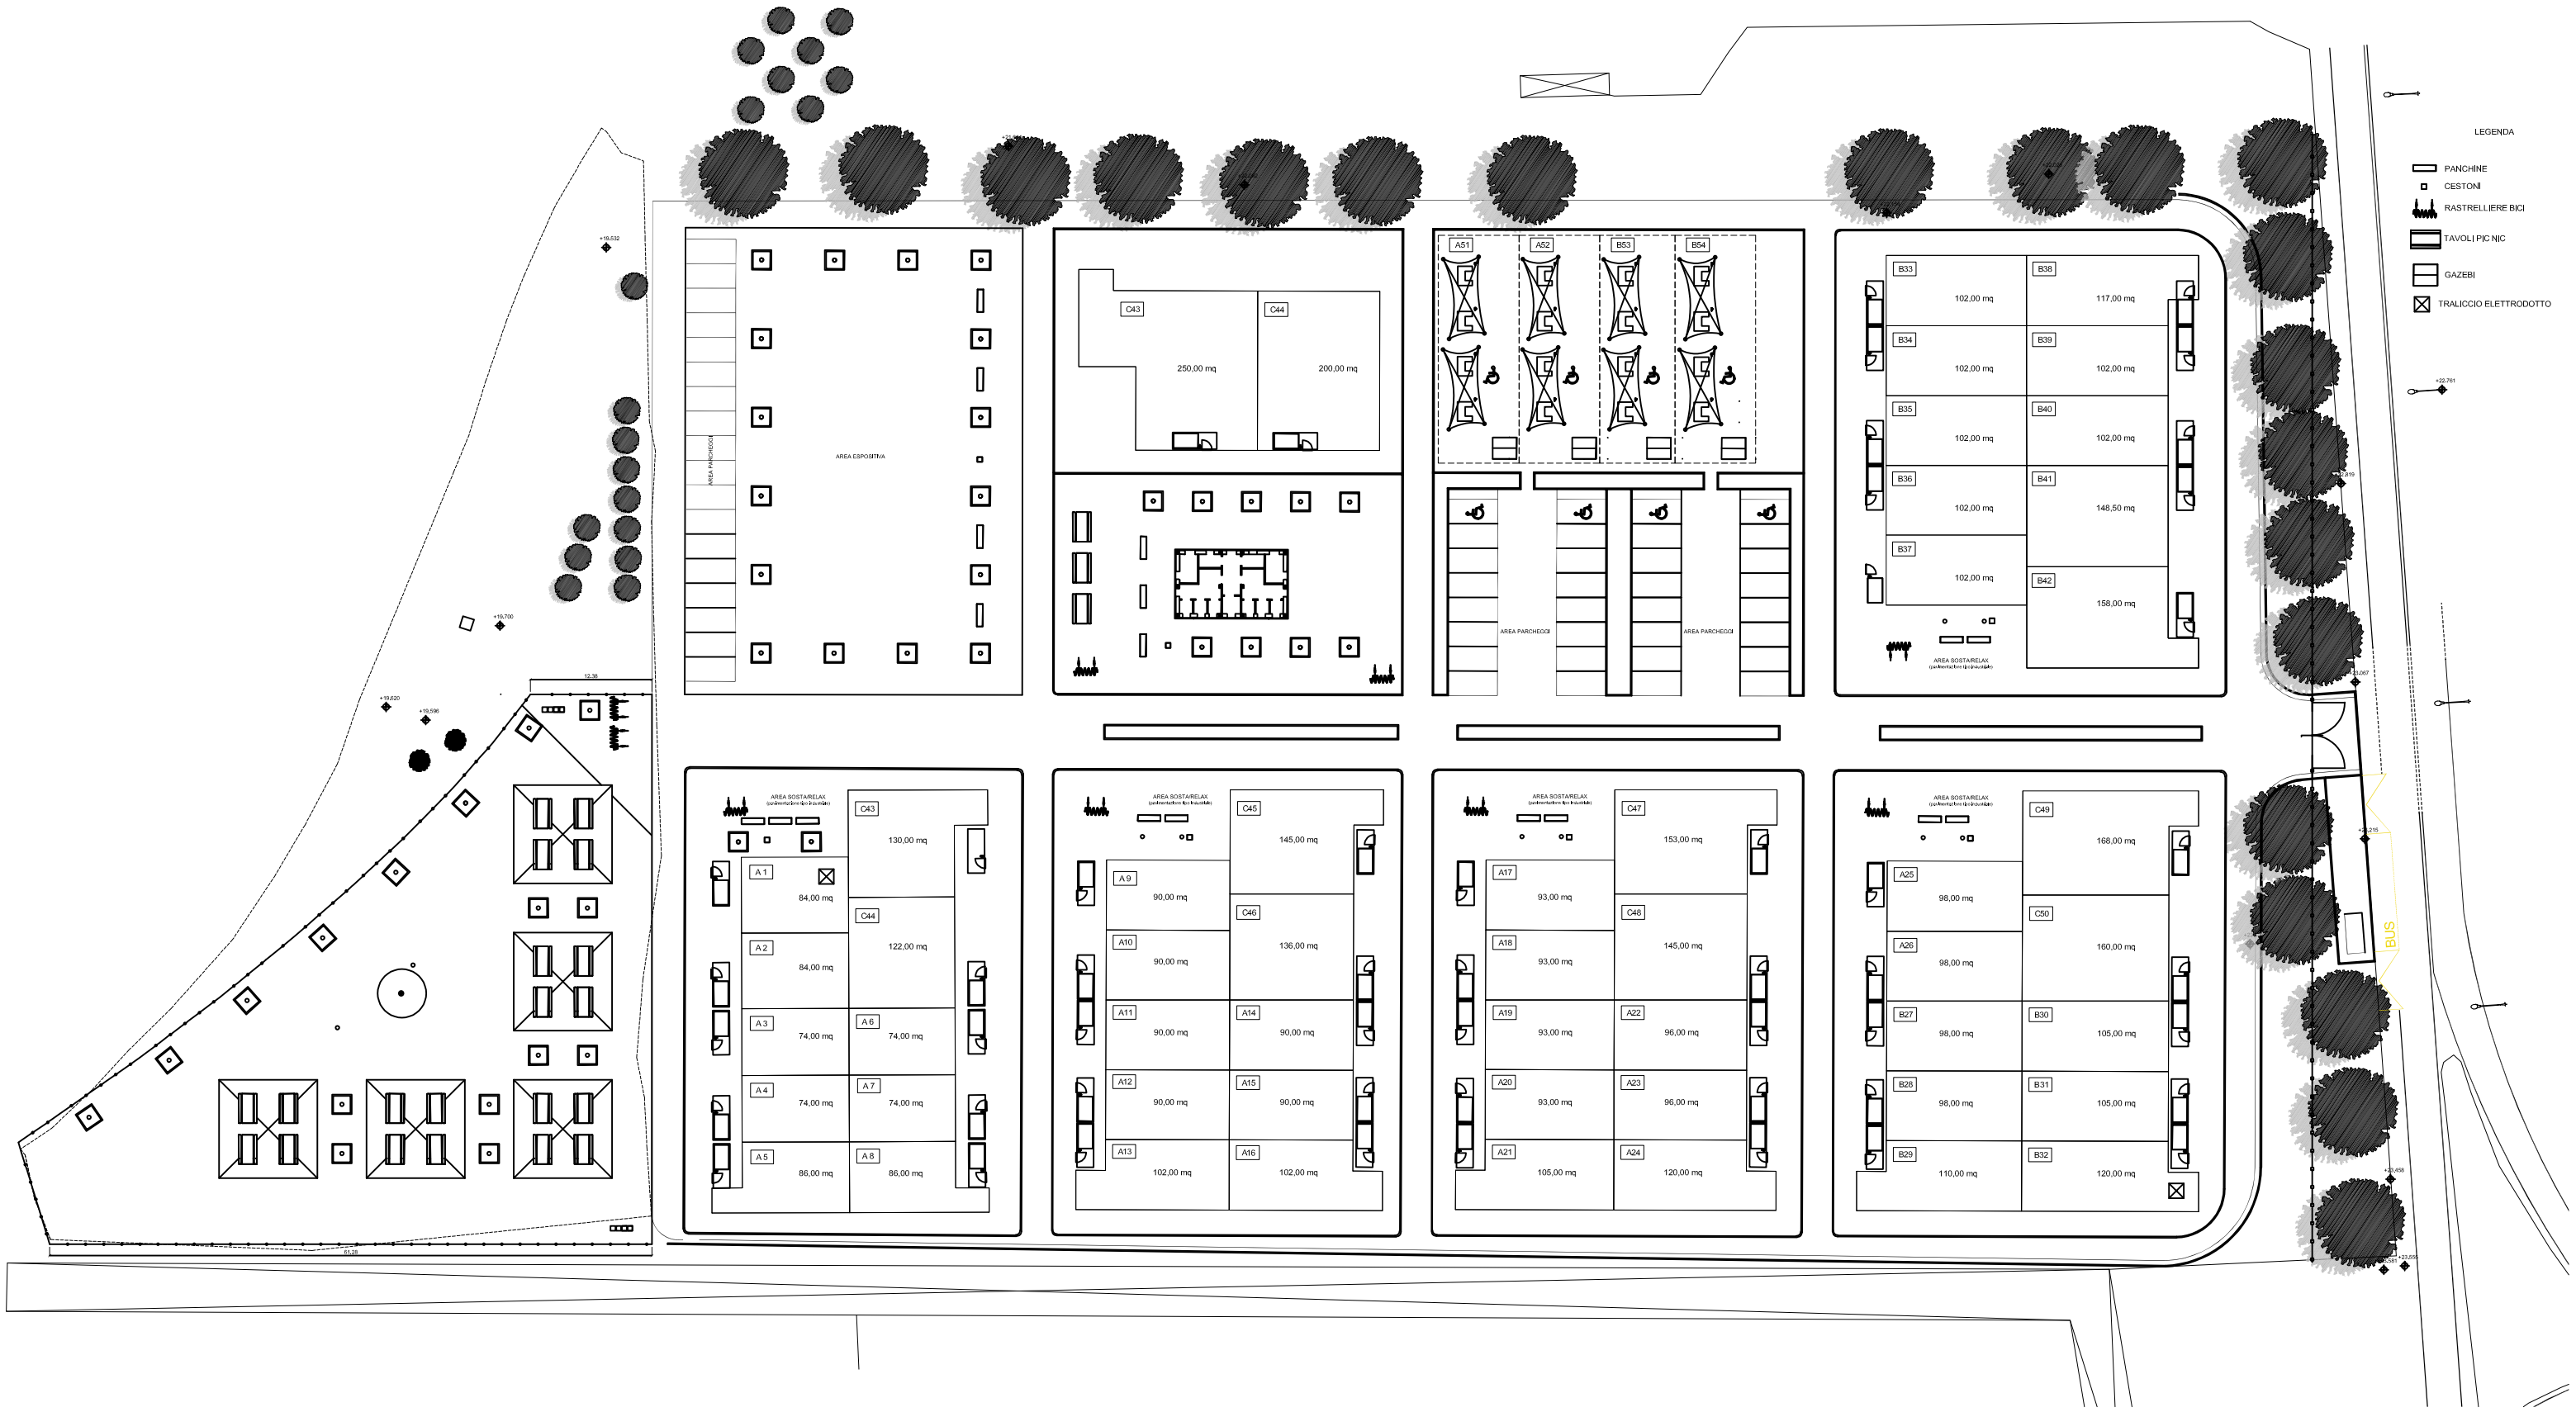PLANIMETRIA LOTTI IN CONCESSIONE